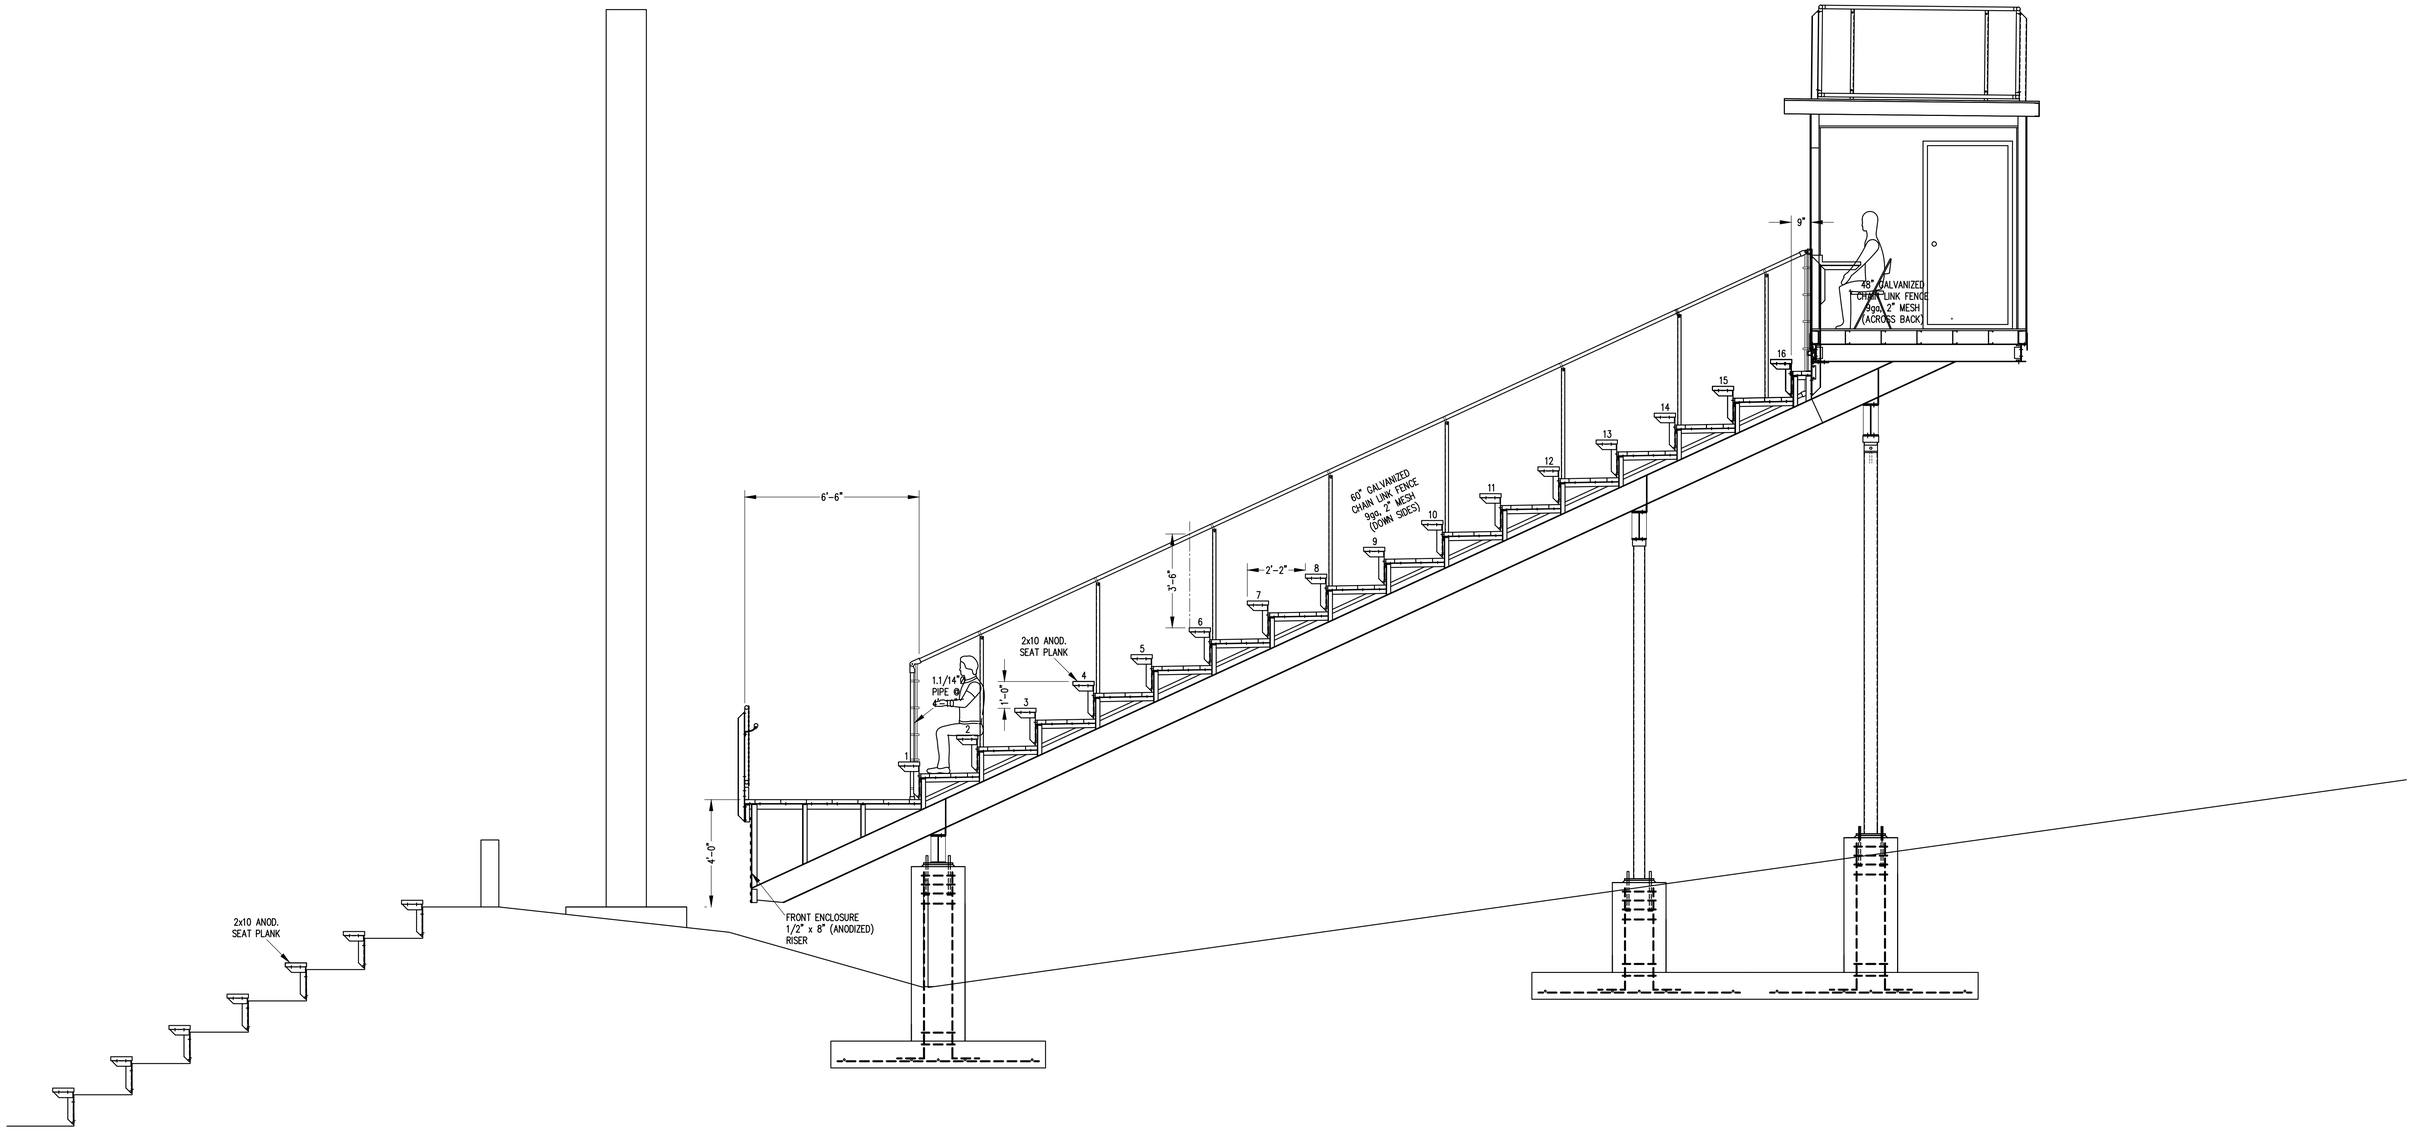

THIS MATERIAL IS OWNED BY AND IS THE SOLE AND EXCLUSIVE PROPERTY OF THE OUTDOOR ALUMINUM COMPANY INC., AND IS SUPPLIED TO THE OWNER ON A CONFIDENTIAL BASIS, SOLELY FOR USE IN CONNECTION WITH THE PROJECT LISTED AT RIGHT. FEDERAL LAW PROHIBITS THE REPRODUCTION, DISPLAY, SALE OR OTHER DISPOSITION OF THESE DOCUMENTS WITHOUT THE EXPRESS WRITTEN CONSENT OF THE OUTDOOR ALUMINUM COMPANY.

Richard Barrios
Consulting Engineer, Inc.
10212 Worthington Lane
Prospect, Kentucky
(502) 412-2199

Outdoor Aluminum
P.O. BOX 118
GENEVA, ALABAMA 36340
334-684-2296

SCALE 1/8"=1'-0"	REVISIONS	BY	DATE
DATE 1/15/2014			
DRN. CAP	CHD.		
APVD.			

TITLE: WILLOW SPRINGS HS
WILLOW SPRINGS, MO
SECTION PLAN

NO.: BID DWGS